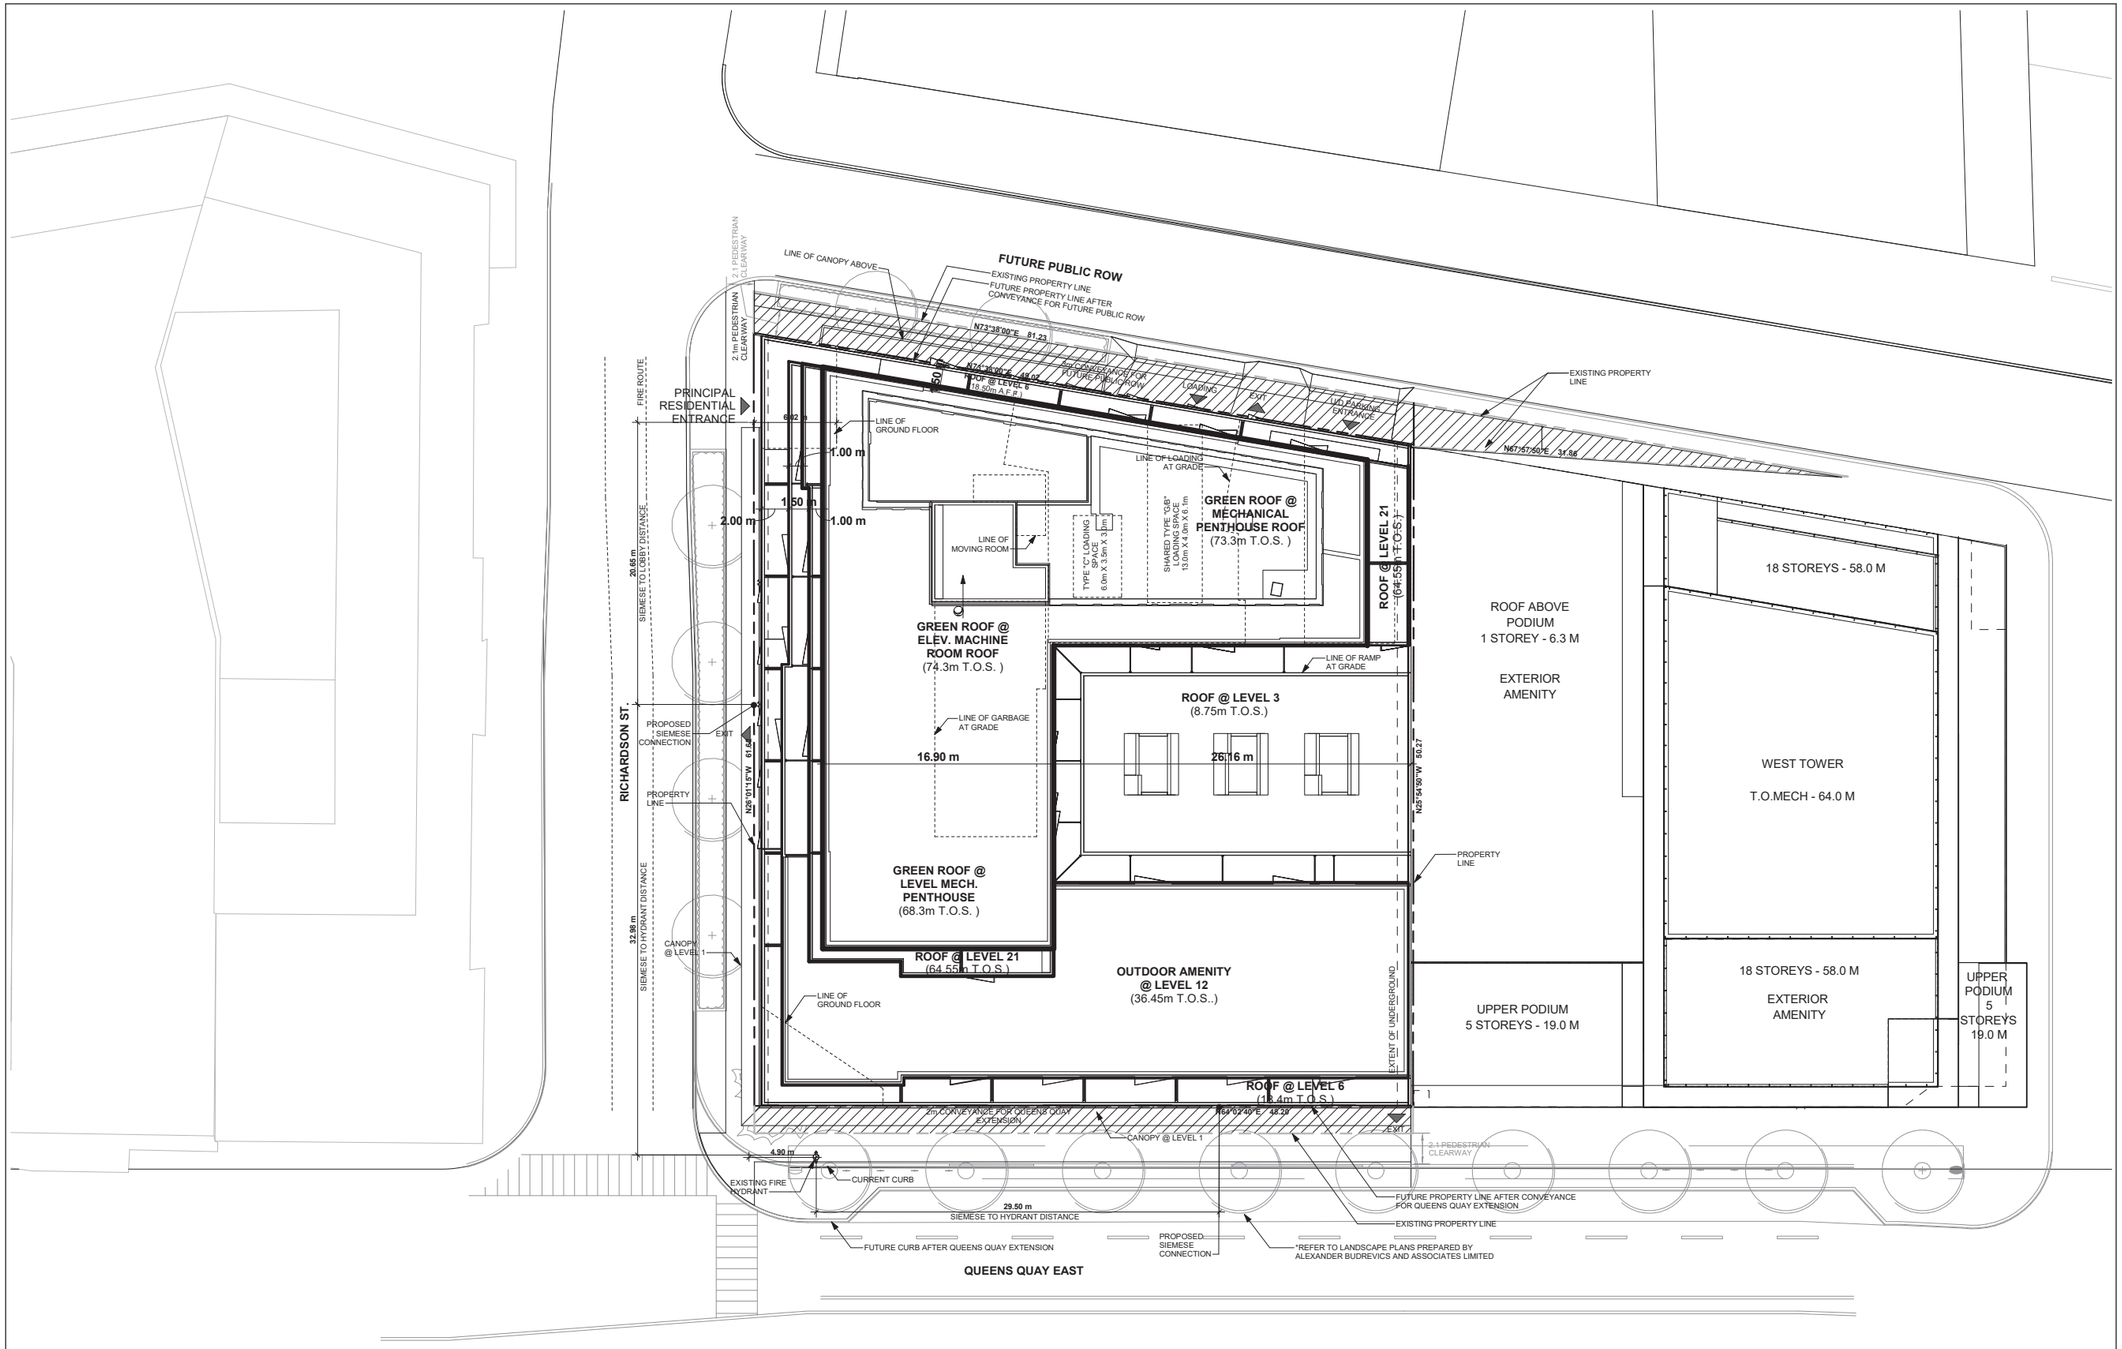

NOTE: "BE ADVISED THAT SHOULD ANY PARTY, INCLUDING THE APPLICANT OR ANY SUBSEQUENT OWNER, APPLY FOR MORE THAN ONE PARCEL OF LAND, UNDER ONE OWNER, ENCOMPASSING ANY OR ALL OF THIS DEVELOPMENT OR MAKE AN APPLICATION THAT RESULTS IN A LAND DIVISION, STAFF MAY REQUIRE LEGAL ASSURANCES, INCLUDING BUT NOT LIMITED TO EASEMENTS, WITH RESPECT TO THE APPROVED SERVICES. SUCH ASSURANCES WILL BE DETERMINED AT THE TIME OF APPLICATION FOR CONDOMINIUM APPROVAL."

Site Plan
1 : 200

1
A1.3

Contractor Must Check And Verify All Dimensions On The Job.

Do Not Scale The Drawings.

All Drawings, Specifications And Related Documents Are The Copyright Of The Architect And Must Be Returned Upon Request.

Reproduction Of Drawings, Specifications And Related Documents In Part Or Whole Is Forbidden Without The Architects Written Permission.

This Drawing Is Not To Be Used For Construction Until Signed ByThe Architect.

Date:

ONTARIO ASSOCIATION OF ARCHITECTS
DAVID RUTTENWORTH
LICENCE

KIRKOR ARCHITECTS + PLANNERS

20 De Boers Dr, # 400 Toronto ON M3J 0H1
TEL 416 665 6060 kirkorarchitects.com

No.:	Revision:	Date:
04	SPA Resubmission #4	Dec 14, 2020
03	SPA Resubmission #3	May 04, 2020
02	SPA Resubmission #2	Nov 27, 2019
01	SPA Submission #1	Mar 21, 2019
No	Issued For:	Date:

Drawing Title:

Site Plan

Project:

QUAY HOUSE

162 Queens Quay East, Toronto ON

Scale: 1 : 200
Drawn by: Author
Checked by: Checker
Project No.: 18-120
Date: December 14, 2020
Drawing No.: A1.3

Plot Date: 1/12/2021 5:55:07 PM File Path: C:\Revit\2019\18120P20_162 Queens Quay_RVT2019_gboskovicOYL2J.rvt